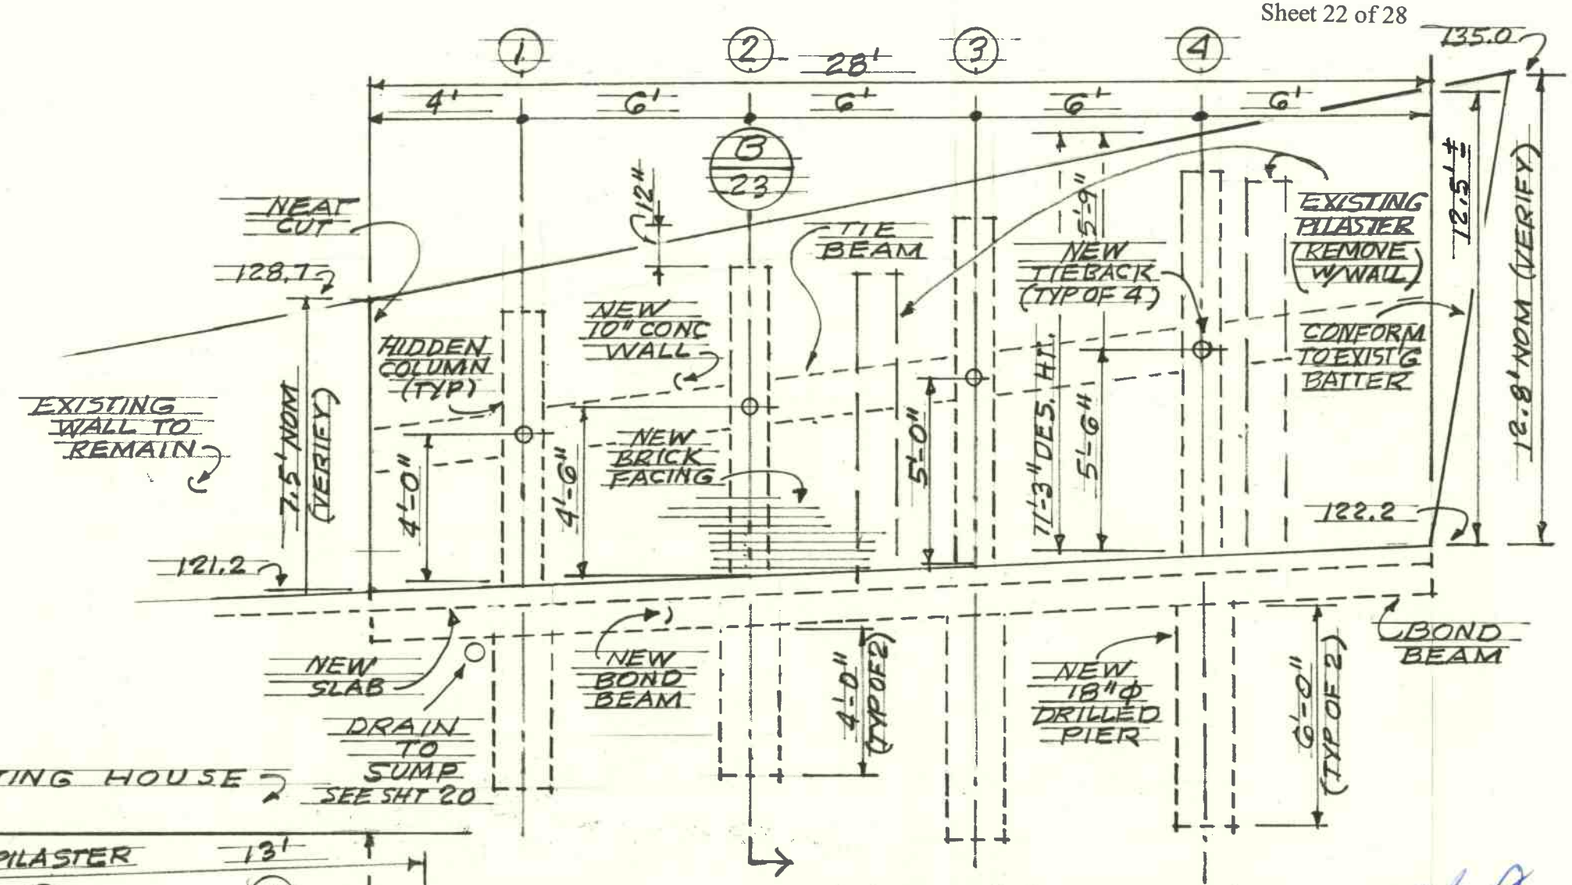

ELEVATION

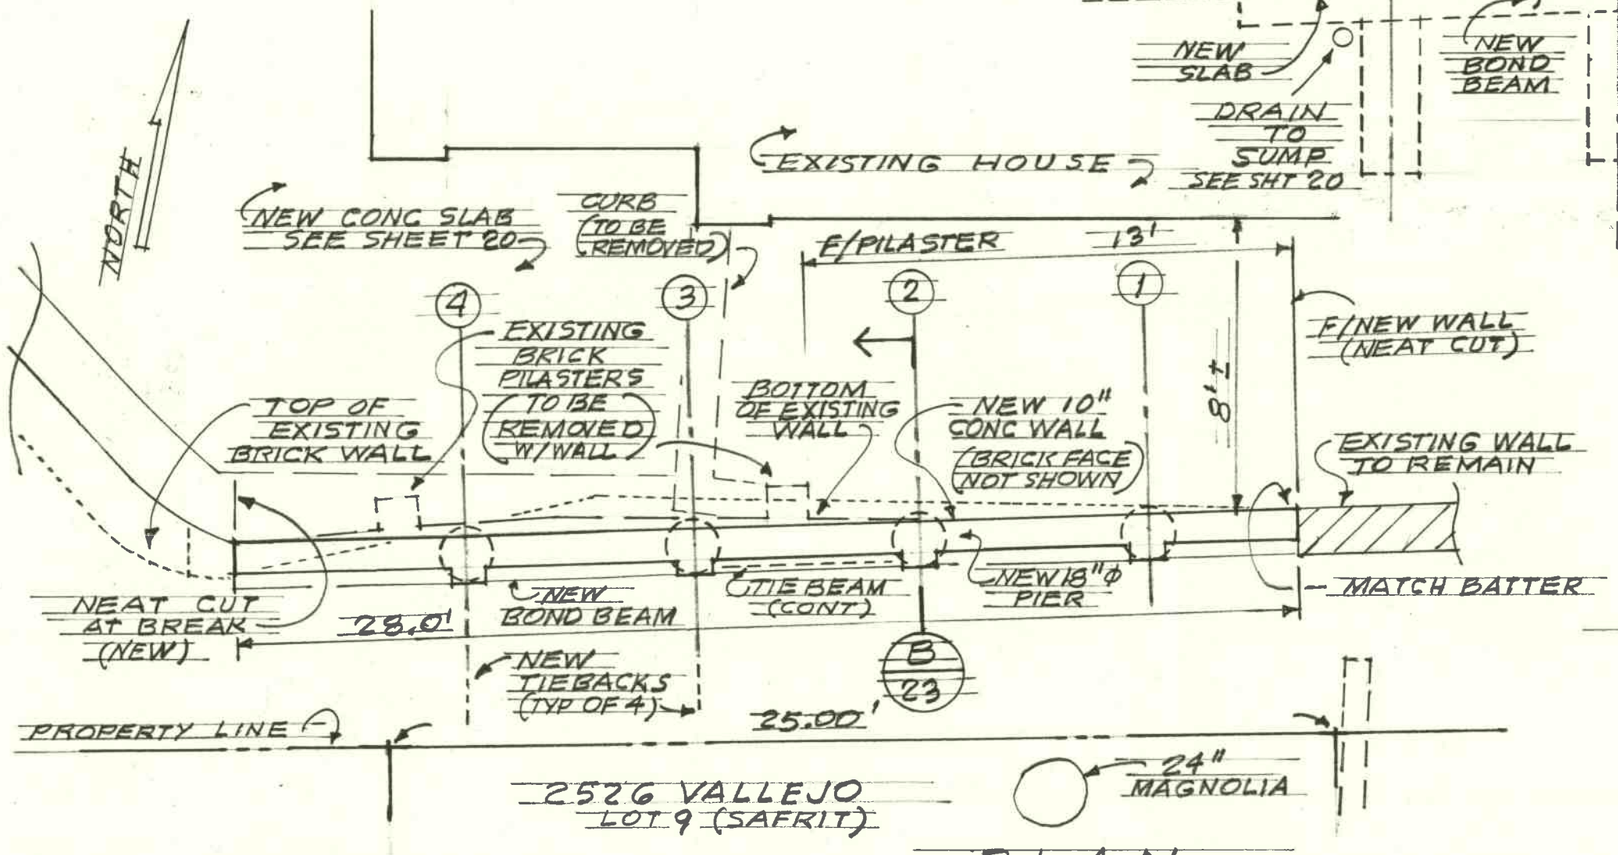

PLAN

SOUTH WALL

1/4" = 1'-0"

REGISTERED PROFESSIONAL ENGINEER
LAWRENCE B. KARP
No. 452
Ren 12/31/11
GEOTECHNICAL
STATE OF CALIFORNIA

OWNERSHIP OF DOCUMENTS

These drawings and calculations, and the ideas and designs incorporated therein, as instruments of professional service, are the property of LAWRENCE B. KARP and are not to be used, in whole or in part, for any other project without the express written authority of LAWRENCE B. KARP.