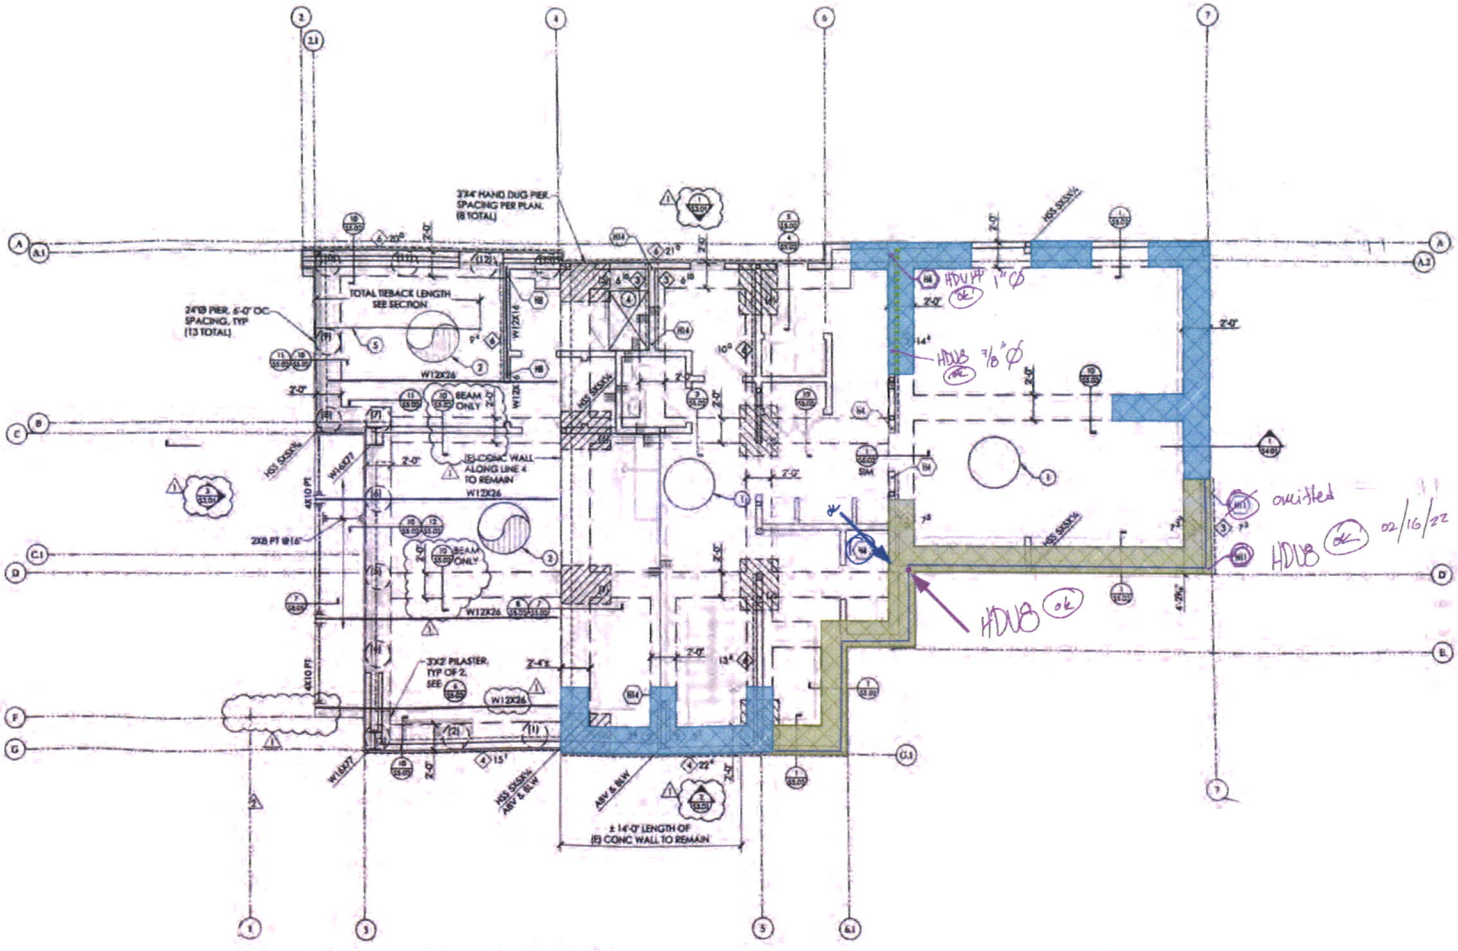

1 S2.01 LEVEL 1 FOUNDATION & FLOOR FRAMING PLAN

870 El Camino Del Mar
San Francisco, CA
Reference page: 1/,
Date: 03/23/22