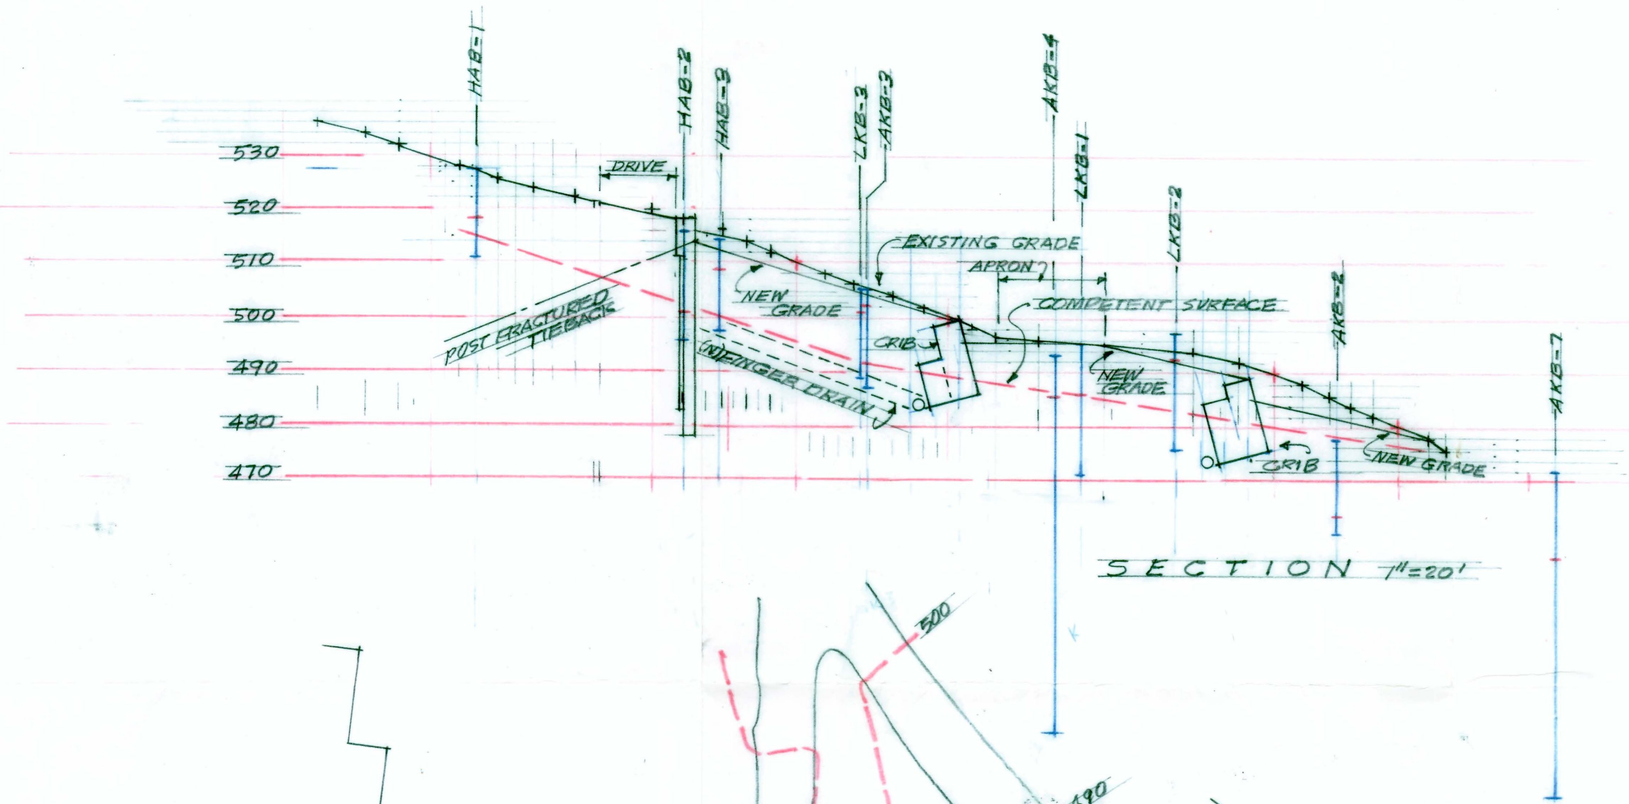

SECTION 1"=20'

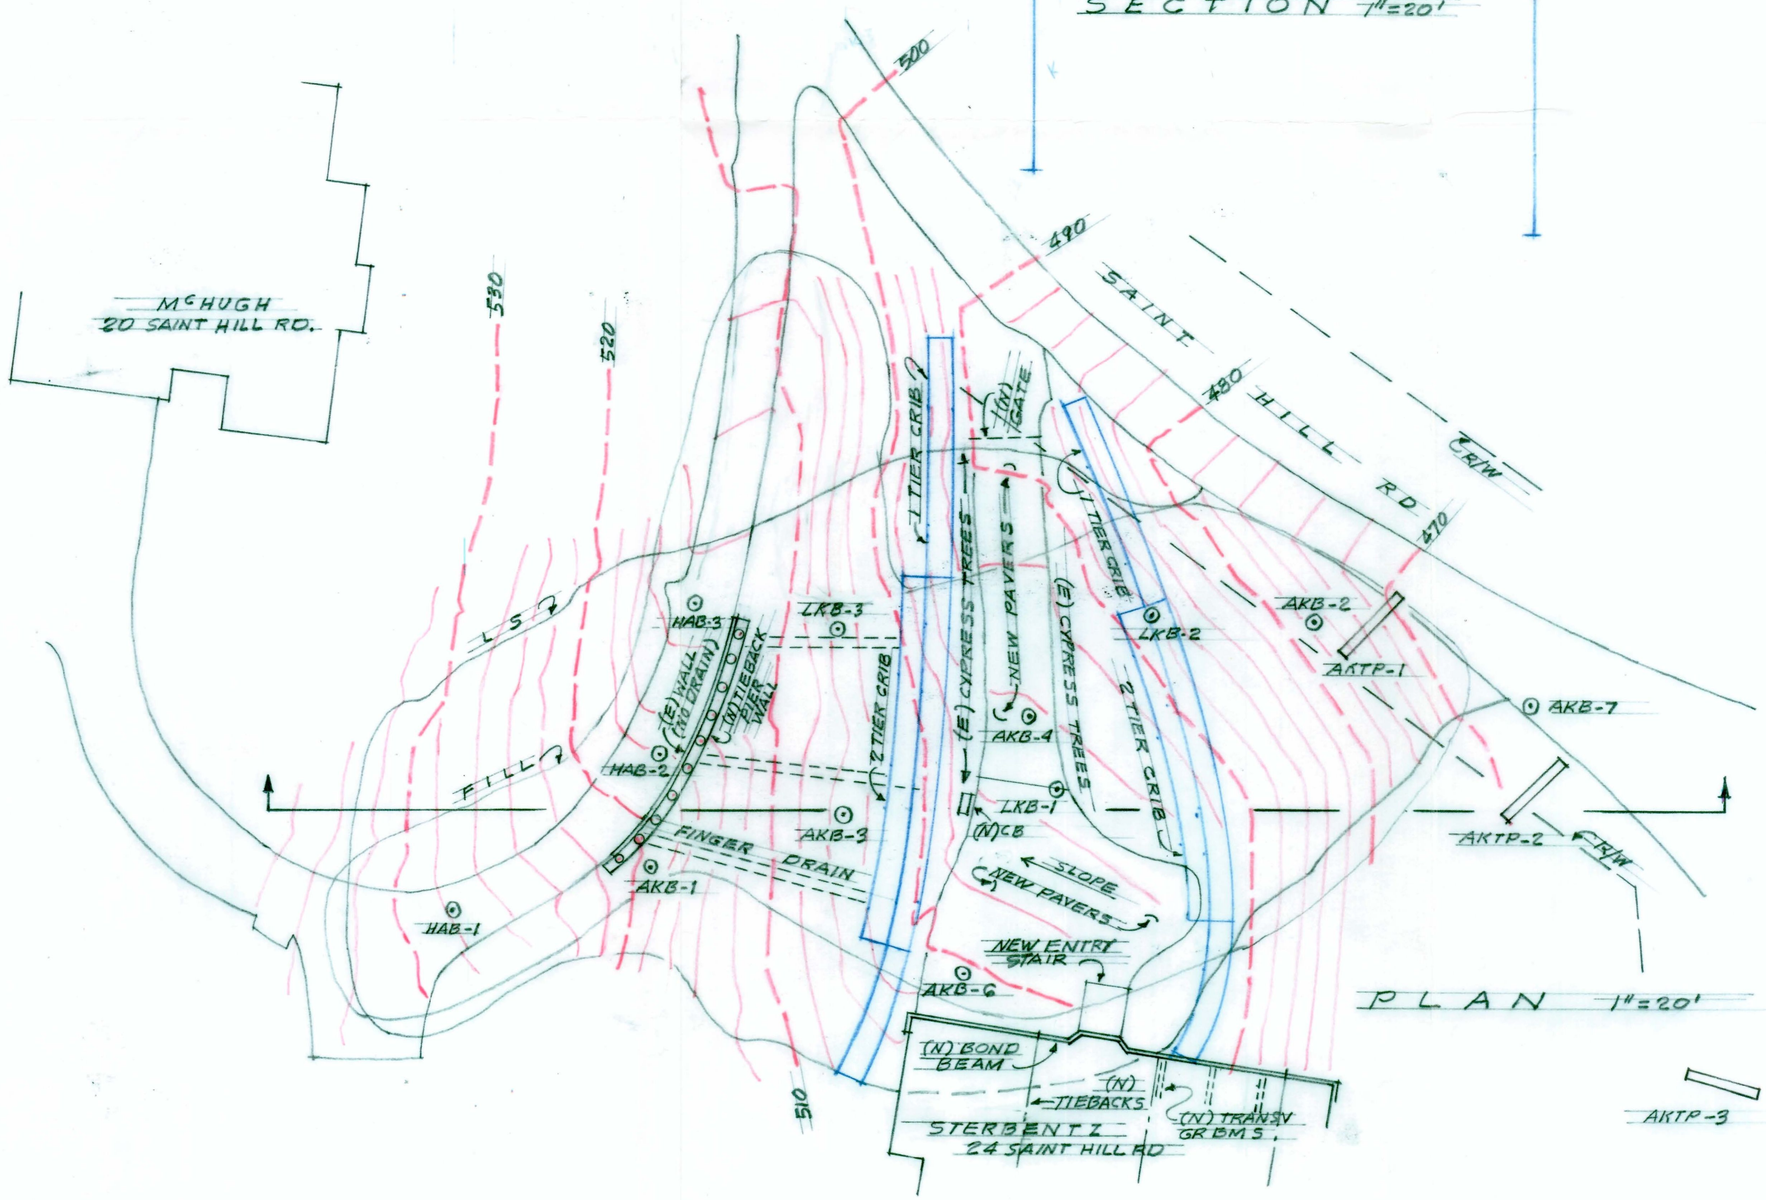

PLAN 1"=20'

REGISTERED PROFESSIONAL ENGINEER
LAWRENCE B. KARP
No. 25389
Ren 12/31/11
CIVIL
STATE OF CALIFORNIA

REGISTERED PROFESSIONAL ENGINEER
LAWRENCE B. KARP
No. 452
Ren 12/31/11
GEOTECHNICAL
STATE OF CALIFORNIA

1-7-10